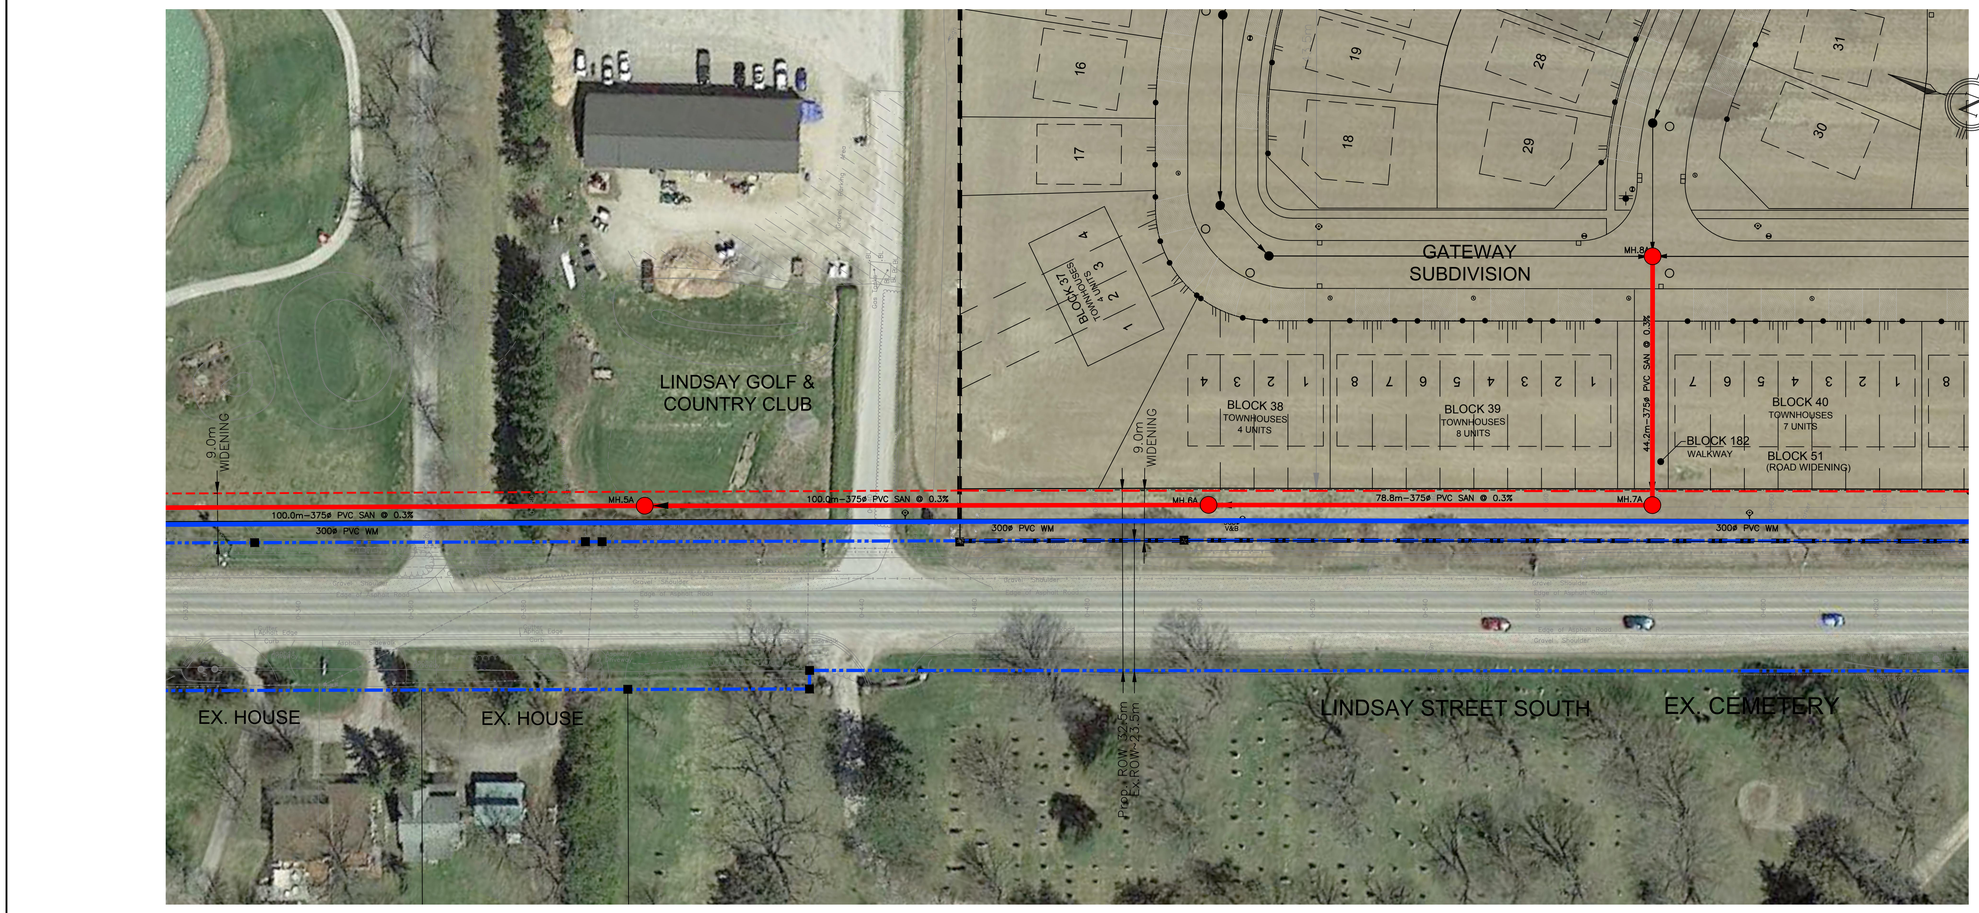
LINDSAY GOLF & COUNTRY CLUB
GATEWAY SUBDIVISION
BLOCK 37 TOWNHOUSES 4 UNITS
BLOCK 38 TOWNHOUSES 4 UNITS
BLOCK 39 TOWNHOUSES 8 UNITS
BLOCK 40 TOWNHOUSES 7 UNITS
BLOCK 182 WALKWAY
BLOCK 51 (ROAD WIDENING)
9.0m WIDENING
9.0m WIDENING
MH.5A
MH.6A
MH.7A
MH.8A
100.0m–375ø PVC SAN @ 0.3%
100.0m–375ø PVC SAN @ 0.3%
78.8m–375ø PVC SAN @ 0.3%
44.2m–375ø PVC SAN @ 0.3%
300ø PVC WM
300ø PVC WM
300ø PVC WM
EX. HOUSE
EX. HOUSE
LINDSAY STREET SOUTH
EX. CEMETERY
Prop. ROW-32.0m
Ex.ROW-23.3m

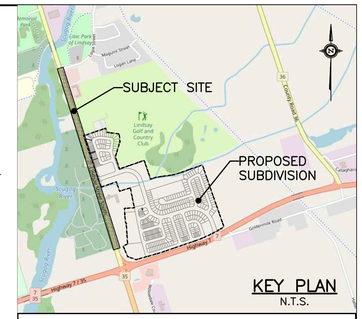
SUBJECT SITE
PROPOSED SUBDIVISION
KEY PLAN
N.T.S.

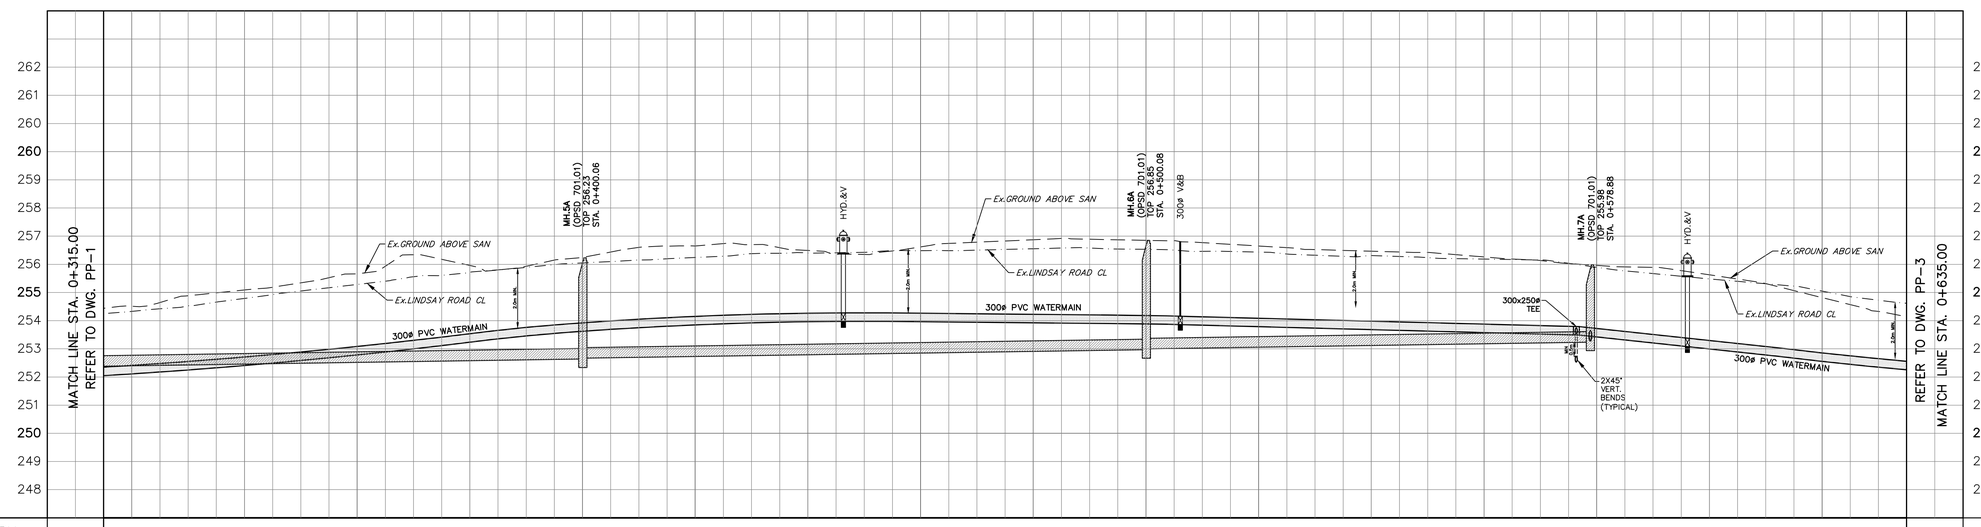
MATCH LINE STA. 0+315.00
REFER TO DWG. PP-1
MH.5A (OPSD 701.01) TOP 256.23 STA. 0+400.06
MH.6A (OPSD 701.01) TOP 256.85 STA. 0+500.08
MH.7A (OPSD 701.01) TOP 256.58 STA. 0+578.88
HYD.&V
300ø V&B
300x250ø TEE
2X45° VERT. BENDS (TYPICAL)
Ex.GROUND ABOVE SAN
Ex.LINDSAY ROAD CL
300ø PVC WATERMAIN
REFER TO DWG. PP-3
MATCH LINE STA. 0+635.00

| | | |