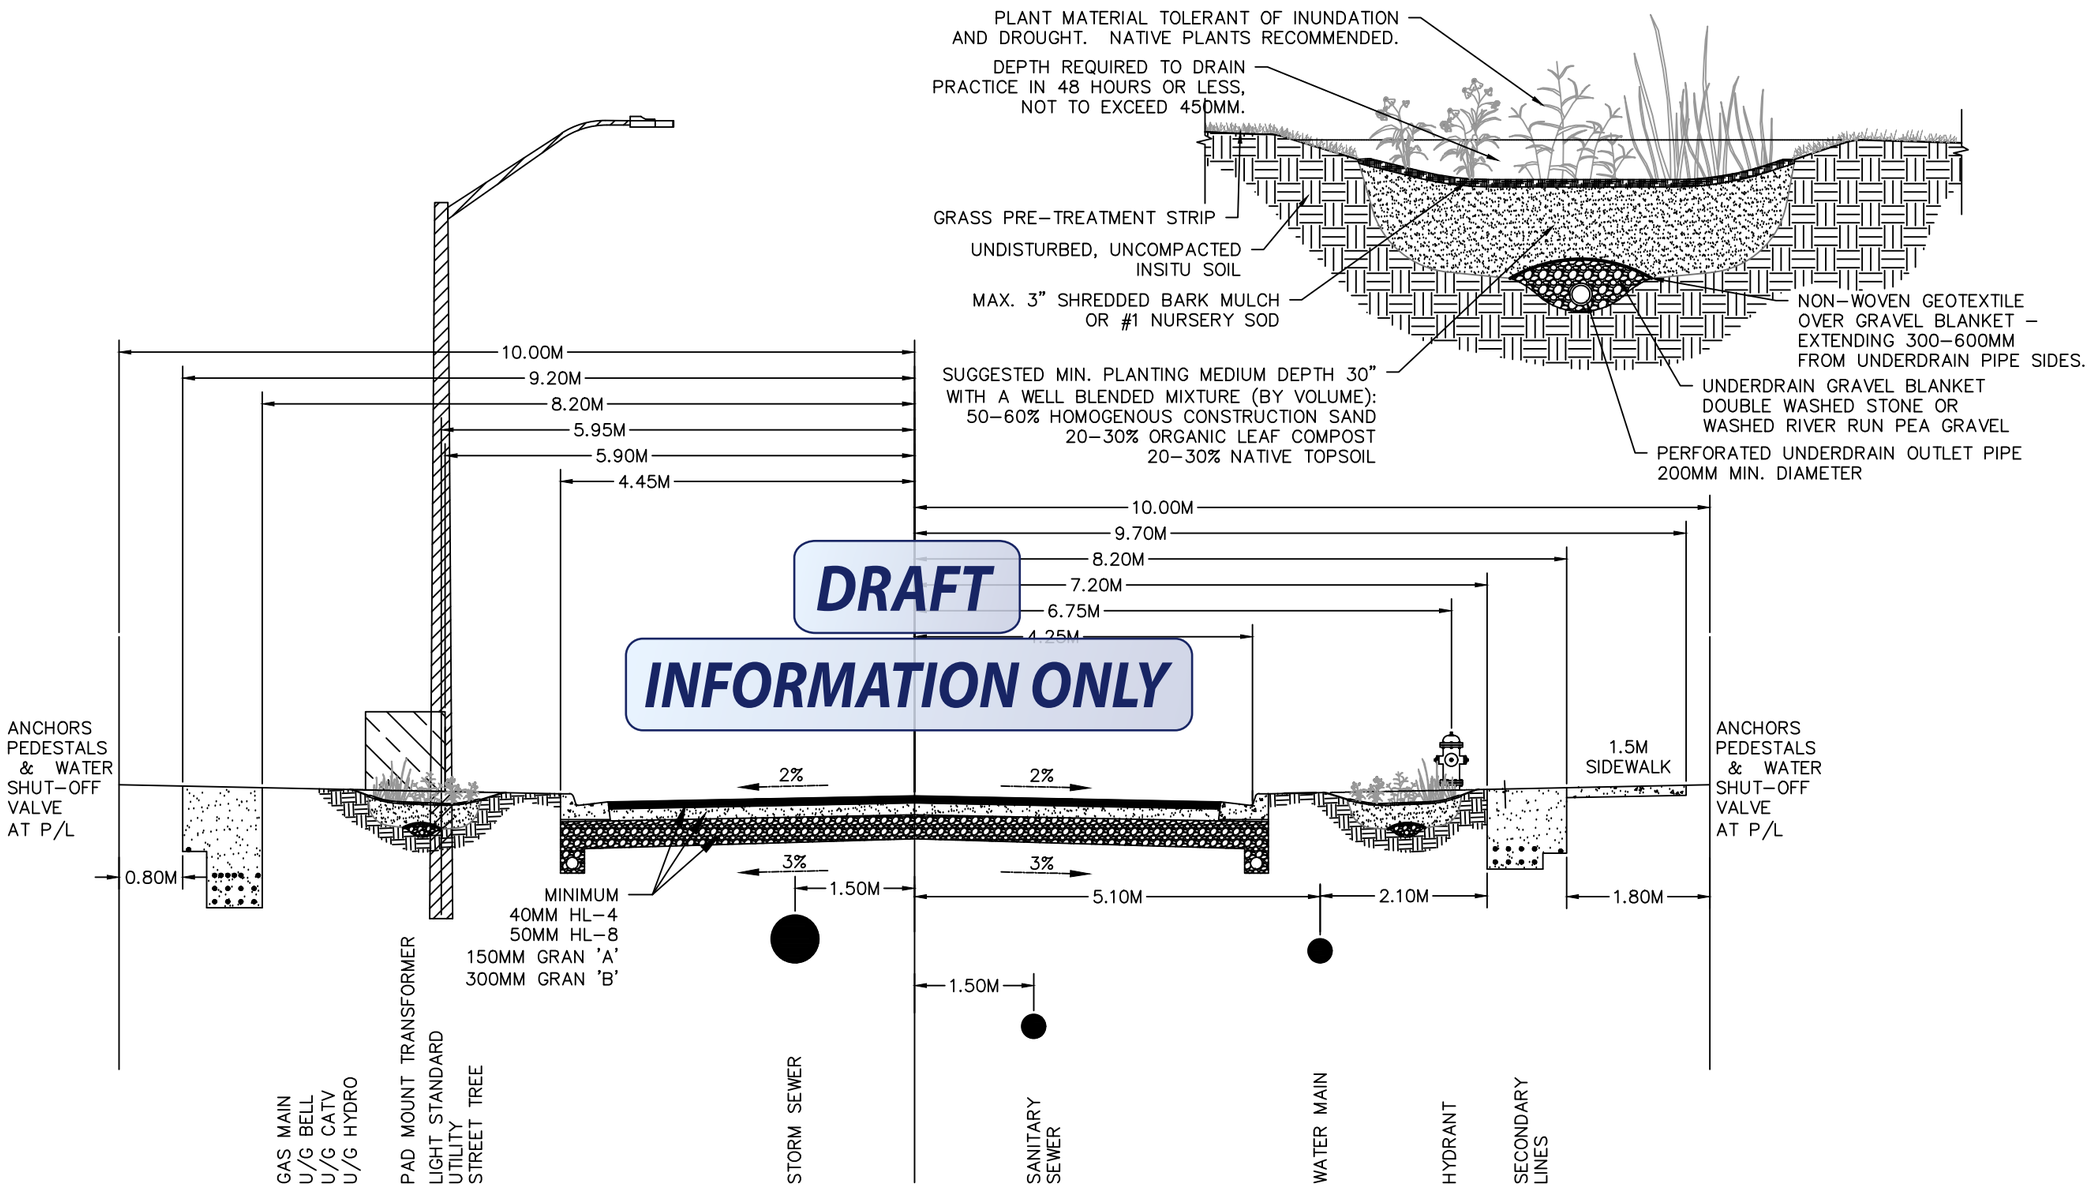

NOTES:
1. ROAD DESIGN MUST COMPLY WITH MTO STANDARDS AND APPROPRIATE CKL CROSS SECTION. REFERENCE THE TAC MANUAL AND CKL ROADS INFRASTRUCTURE GUIDELINES FOR STANDARDS.
2. GRANULAR ROAD BASE TO BE COMPACTED TO 100% S.P.D.
3. BOULEVARD AREAS TO RECEIVE 150mm TOPSOIL AND NUMBER 1 NURSERY SOD.

DRAFT LID FOR INFORMATION ONLY

REVISIONS			
NO.	COMMENTS	DATE	BY

CITY OF KAWARTHA LAKES APPROVAL

SUBMITTED TO PLANNING COMMITTEE — DATE

SUBMITTED TO COUNCIL — DATE

CITY OF KAWARTHA LAKES
ENGINEERING AND CORPORATE ASSETS
12 PEEL ST., Box 9000, LINDSAY ON. K9V 3L8, (705) 324-9411

DRAWN BY: JN | CHECKED BY: CS | DATE: 01/17/2018
APPROVED BY: | DATE:

CONTRACT NO:
SCALE: 1:75
PAGE 1 OF 1
DRAWING NO. CKL - LID