PUBLIC OPEN HOUSE
RECONSTRUCTION OF CAMERON ROAD
CITY OF KAWARTHA LAKES

WELCOME



PLEASE SIGN IN

Please take a comment sheet and provide your feedback before you leave.
City staff and the design team are available to discuss your questions and concerns.

Chisholm, Fleming & Associates
CONSULTING ENGINEERS

Kawartha Lakes

PUBLIC OPEN HOUSE
RECONSTRUCTION OF CAMERON ROAD
CITY OF KAWARTHA LAKES

PROJECT OVERVIEW

The City of Kawartha Lakes is planning to urbanize a 720m stretch of Cameron Road from the intersection of Cameron Road and Highway 35 northwards.

Improvements include:

- Road Urbanization (Replacement of asphalt and granular base, regrading)
- Removal of gravel shoulders
- Filling in of ditches on the east side of Cameron Road
- Grassed boulevard
- New curb and gutter
- New catch basins
- New sidewalk on the east side of Cameron Road
- New storm sewer system
- New oil grit separators

Construction is Planned for 2027 (subject to budget approval)


Chisholm, Fleming & Associates
CONSULTING ENGINEERS

Kawartha Lakes

PUBLIC OPEN HOUSE
RECONSTRUCTION OF CAMERON ROAD
CITY OF KAWARTHA LAKES

Cameron Road Overall Plan

Hwy 35 to Fire Station

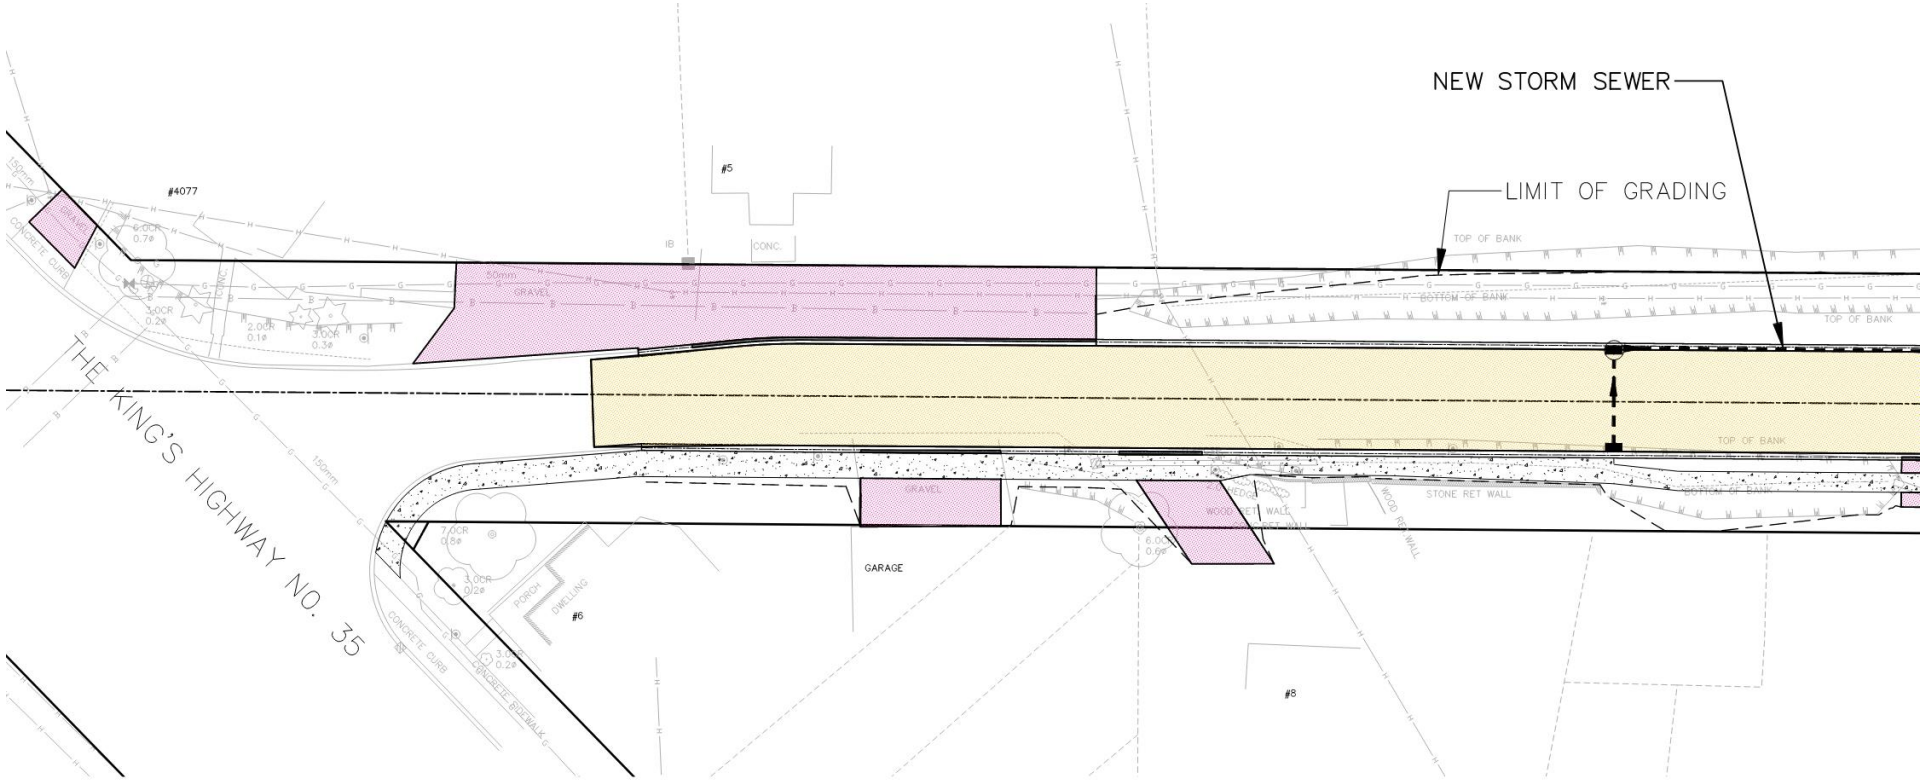


Chisholm, Fleming & Associates
CONSULTING ENGINEERS

Kawartha Lakes

PUBLIC OPEN HOUSE
RECONSTRUCTION OF CAMERON ROAD
CITY OF KAWARTHA LAKES

Cameron Road Overall Plan
Fire Station to #27

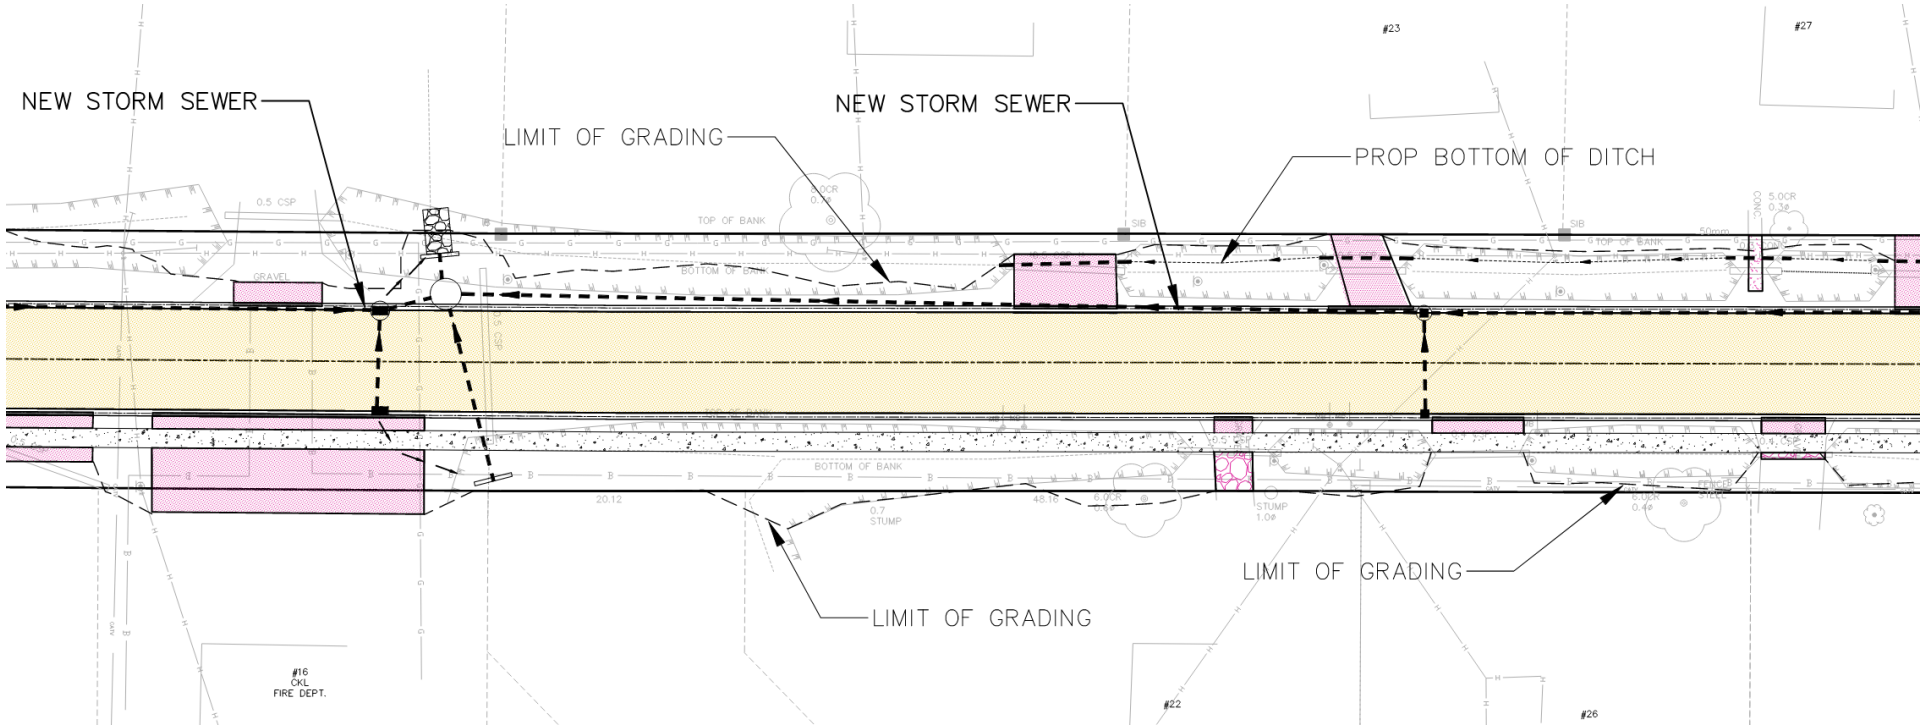


Chisholm, Fleming & Associates
CONSULTING ENGINEERS

Kawartha Lakes

PUBLIC OPEN HOUSE
RECONSTRUCTION OF CAMERON ROAD
CITY OF KAWARTHA LAKES

Cameron Road Overall Plan
#29 - #41

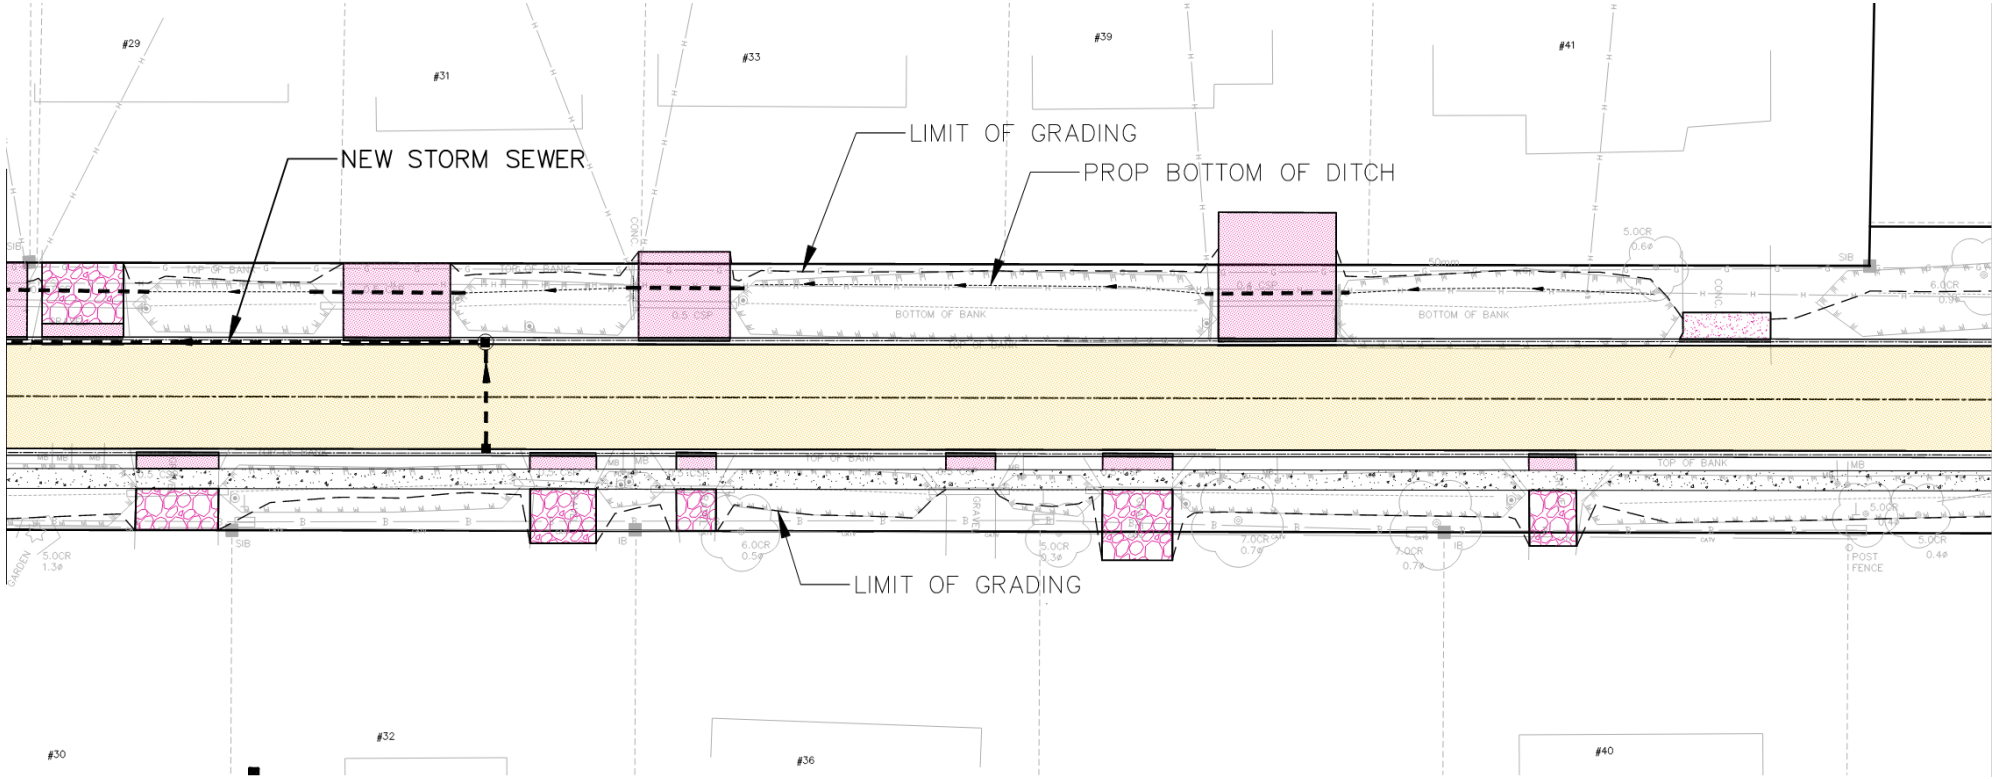


Chisholm, Fleming & Associates
CONSULTING ENGINEERS

Kawartha Lakes

PUBLIC OPEN HOUSE
RECONSTRUCTION OF CAMERON ROAD
CITY OF KAWARTHA LAKES

Cameron Road Overall Plan
#49 - #59, Fenelon Township Public School

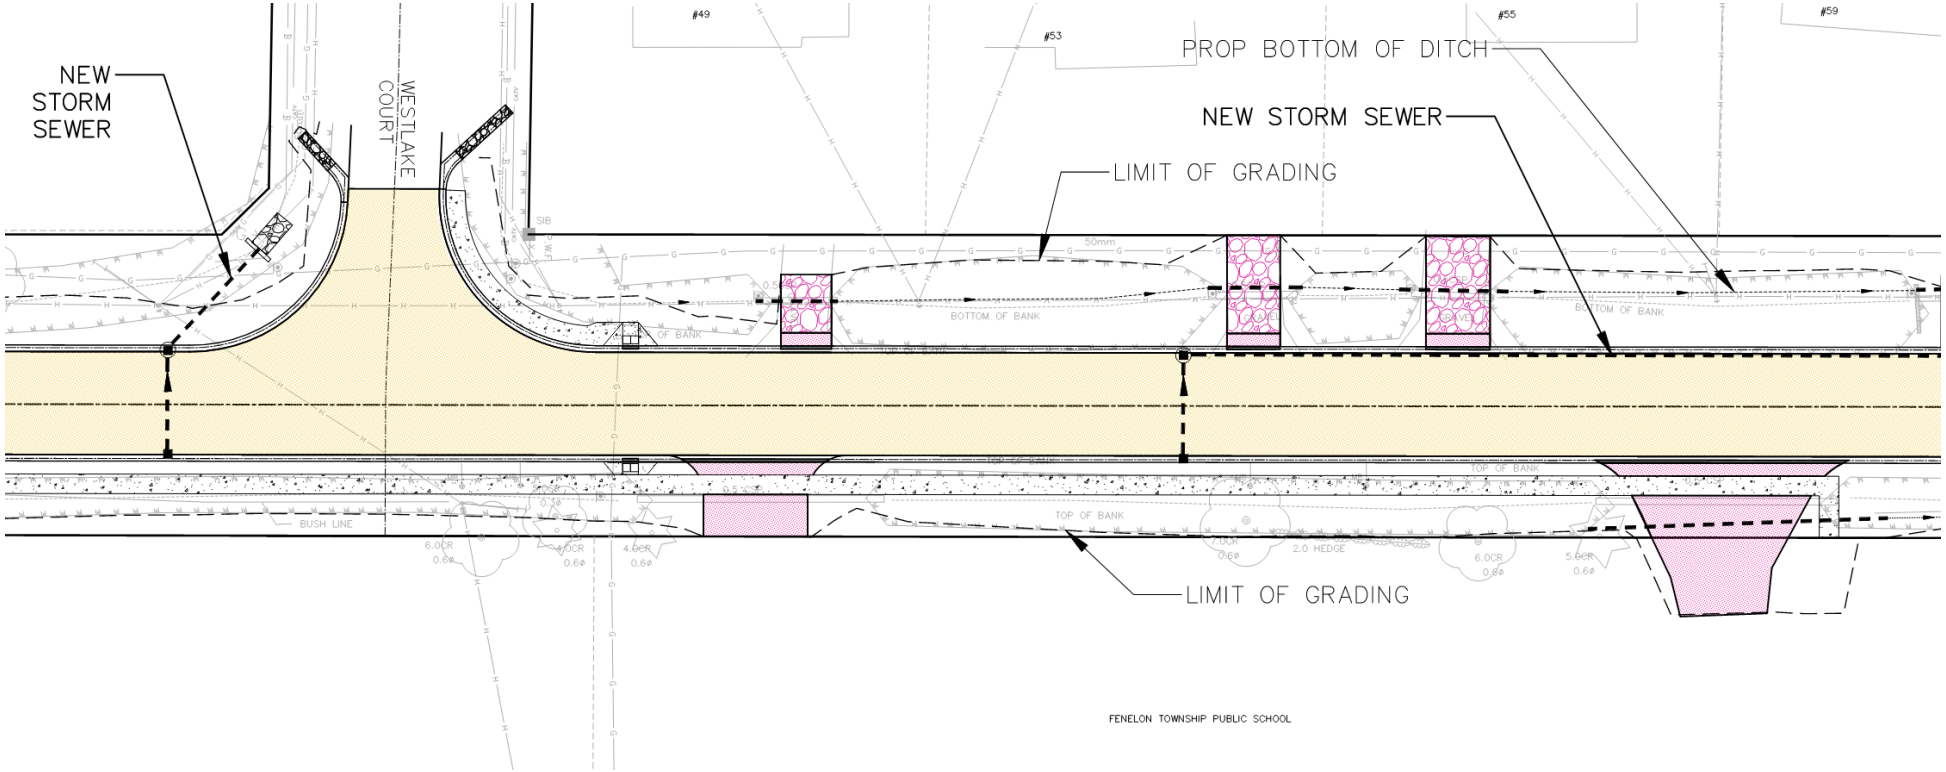


Chisholm, Fleming & Associates
CONSULTING ENGINEERS

Kawartha Lakes

PUBLIC OPEN HOUSE
RECONSTRUCTION OF CAMERON ROAD
CITY OF KAWARTHA LAKES

Cameron Road Overall Plan
#59-#65

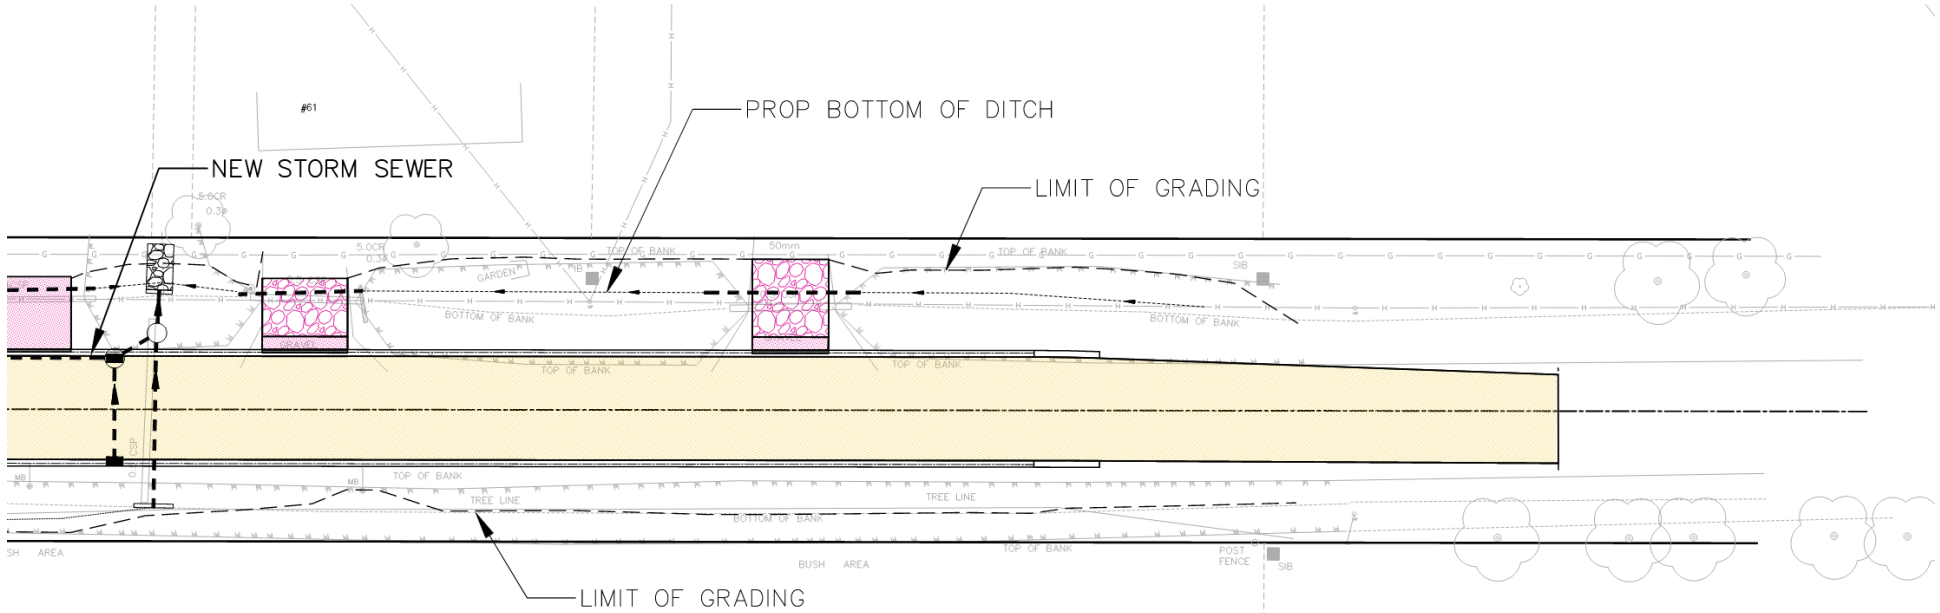


Chisholm, Fleming & Associates
CONSULTING ENGINEERS

Kawartha Lakes

PUBLIC OPEN HOUSE
RECONSTRUCTION OF CAMERON ROAD
CITY OF KAWARTHA LAKES

Typical Section

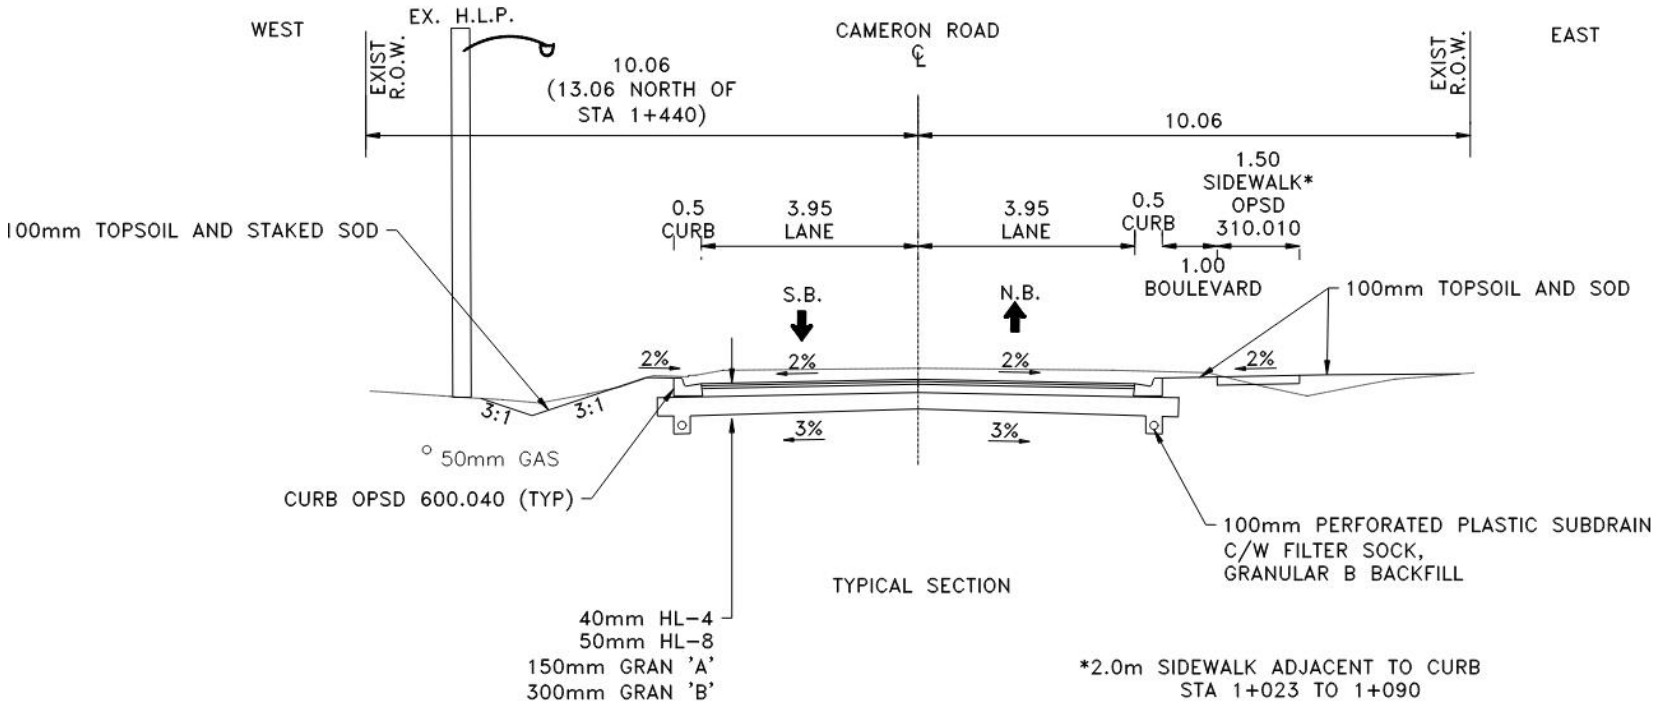

Chisholm, Fleming & Associates
CONSULTING ENGINEERS

Kawartha Lakes

PUBLIC OPEN HOUSE
RECONSTRUCTION OF CAMERON ROAD
CITY OF KAWARTHA LAKES

Thank you for attending!

If you have any further questions, please contact:

Chisholm, Fleming and Associates
Paul LaPalme, P.Eng.
Project Manager,
317 Renfrew Dr., Suite 301
Markham, ON L3R 9S8
Phone: (905) 474-1458 x231
Email: paul.lapalme@chisholmfleming.com

City of Kawartha Lakes
Harvey Porter
Engineering Tech,
Infrastructure Design & Construction
322 Kent Street West, Lindsay ON., K9V 5R8
Phone: 705-324-9411 Ext. 2393
Email: hporter@kawarthalakes.ca

Please submit your comments by December 4, 2026

Chisholm, Fleming & Associates
CONSULTING ENGINEERS

Kawartha Lakes